


WEST-GEVEL.

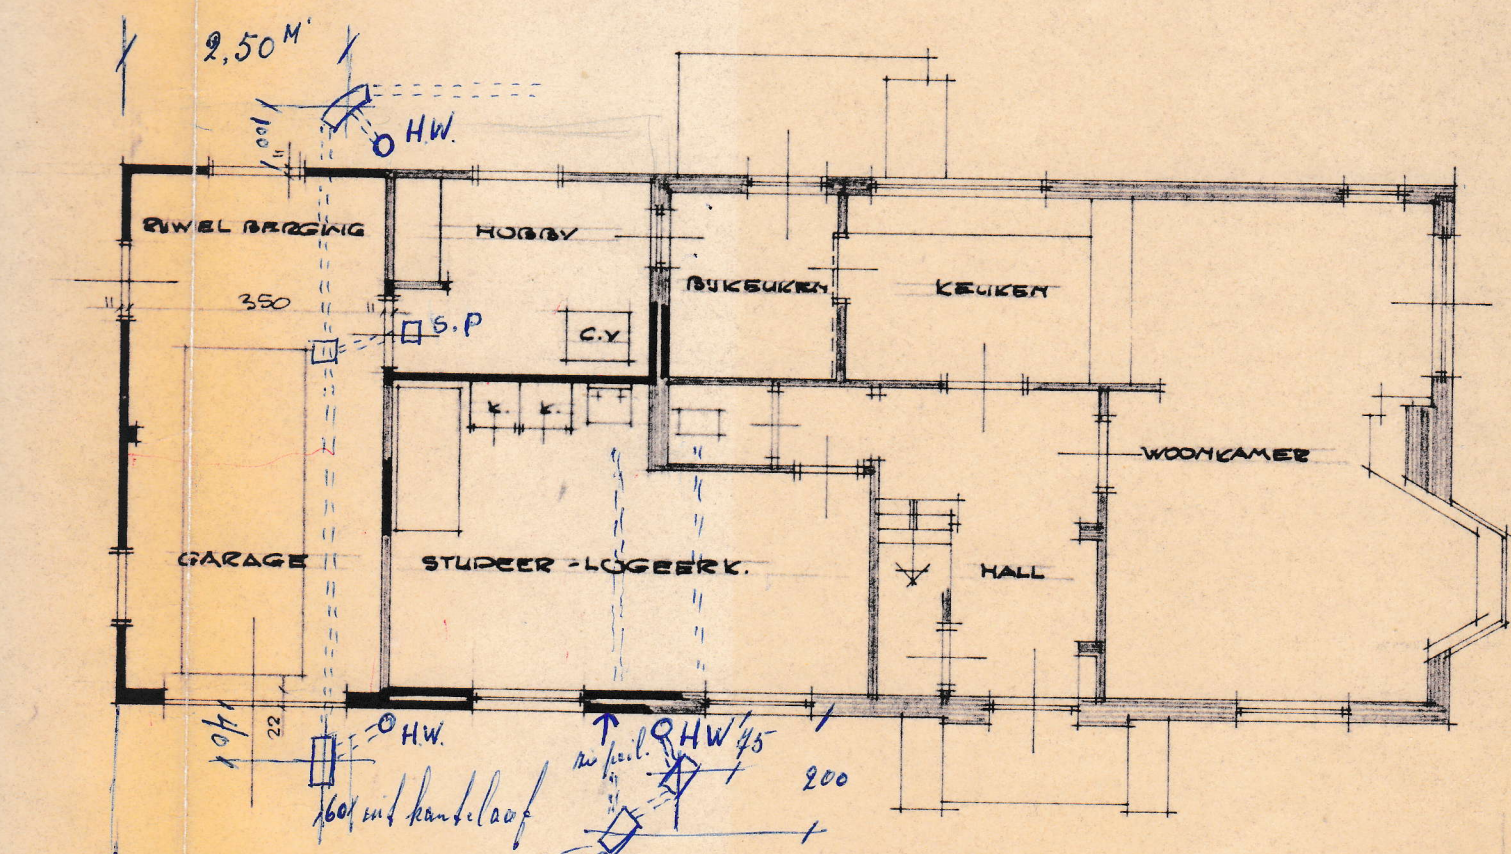

PLATTE GROND BEGANE GROND.

Controlerup.

feil of min. HART put minne riolering.